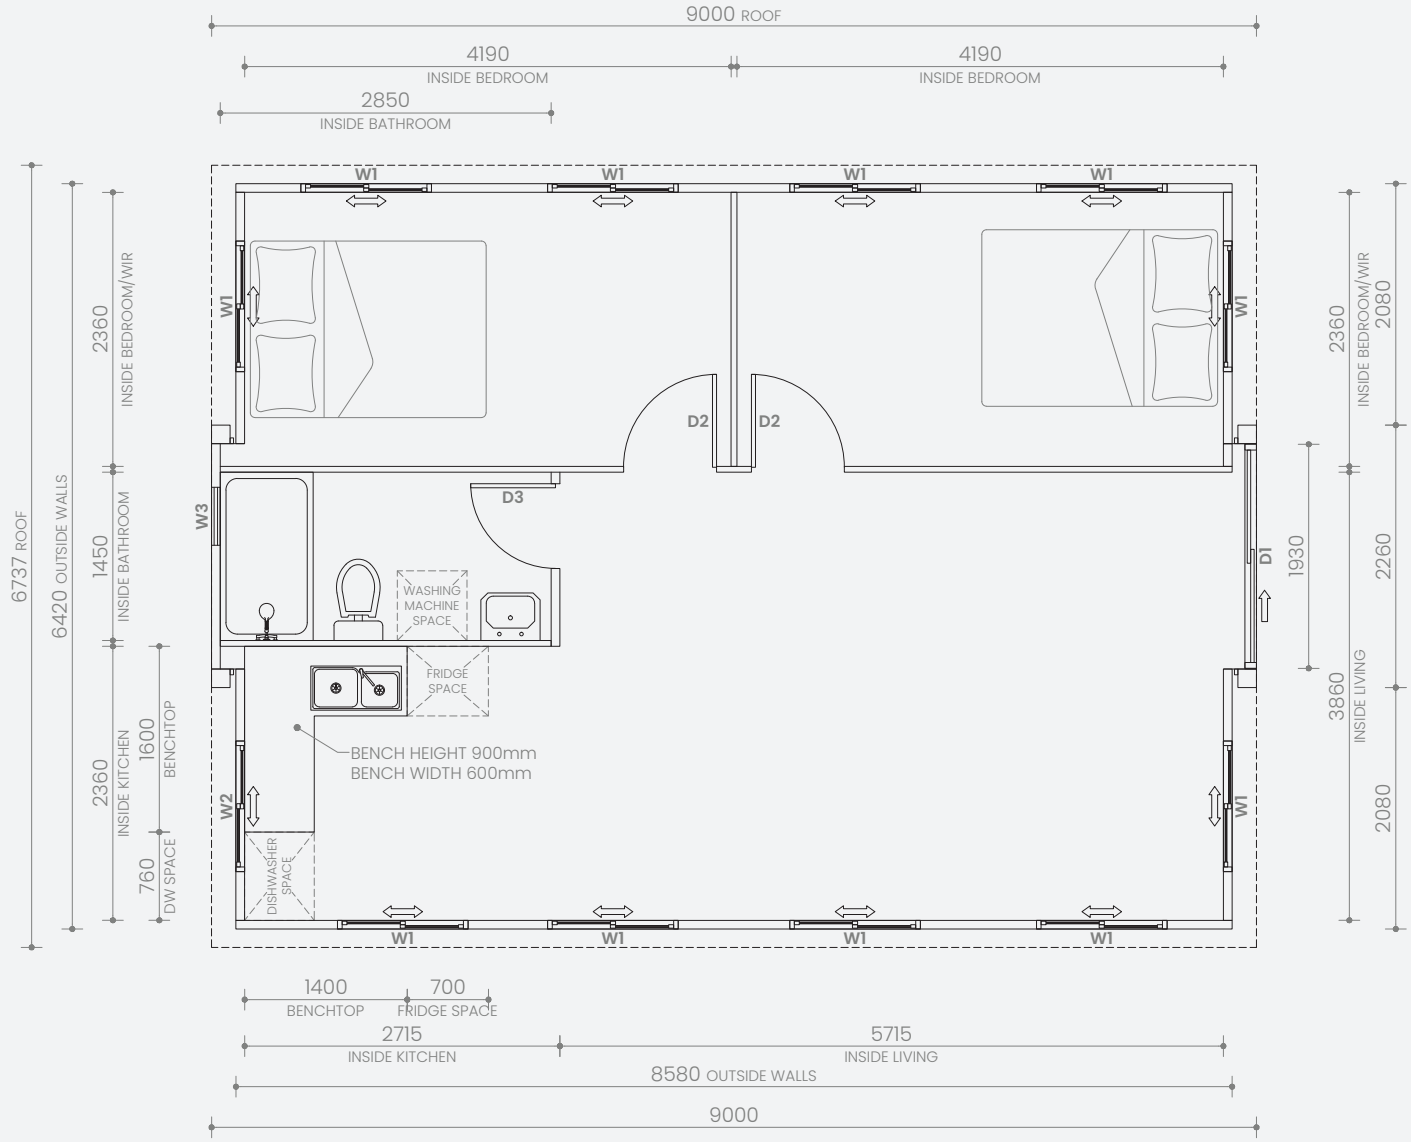

W1	Double sliding window	1125W x 1100H
W2	Double sliding window	1125W x 800H
W3	Awning window	500W x 500H
D1	Sliding door	1930W x 2270H
D2	Hinged door	800W x 2040H
D3	Hinged door	730W x 2040H

Note: All window and door dimensions include the outer frame

SKU: 1000101522

Version 1.1 June 2024 ©

Mirage 30ft

2.4m High Ceiling

2 Bedroom, Bathroom and L-shaped Kitchen

Closed Length:	9m
Closed Width:	2.26m
Height:	2.57m
Total Weight:	6,700kg

Open Length:	9m
Open Width:	6.74m
Total Internal:	53.5m²
Total External:	60.6m²

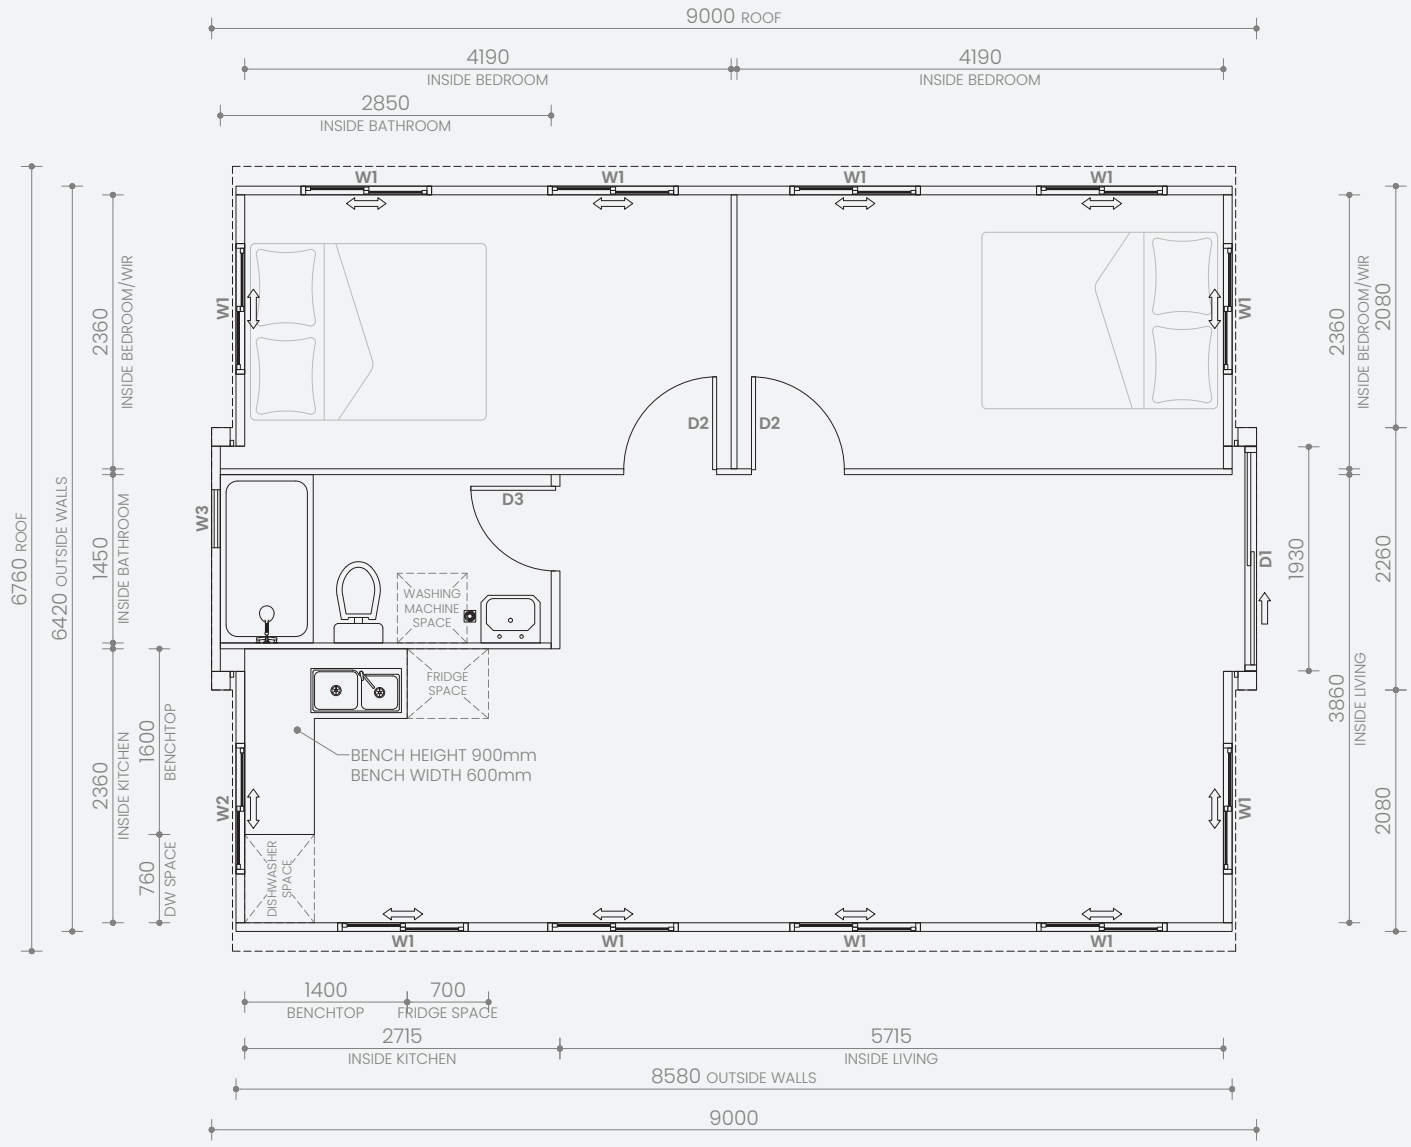

W1	Double sliding window	1125W x 1100H
W2	Double sliding window	1125W x 800H
W3	Awning window	500W x 500H
D1	Sliding door	1930W x 2270H
D2	Hinged door	800W x 2040H
D3	Hinged door	730W x 2040H

Note: All window and door dimensions include the outer frame

SKU: 1000101430

Version 1.1 June 2024 ©

Mirage 30ft

2.26m High Ceiling

2 Bedroom, Bathroom and L-shaped Kitchen

Closed Length:	9m	**Open Length:**	9m
Closed Width:	2.26m	**Open Width:**	6.76m
Height:	2.57m	**Total Internal:**	53.5m²
Total Weight:	6,400kg	**Total External:**	69.2m²